NOTES

1. THIS DRAWING IS TO BE READ IN CONJUNCTION WITH ALL ENGINEERS & ARCHITECT'S DRAWINGS.FIGURED DIMENSIONS ONLY (NOT SCALING) TO BE USED. WHERE A CONFLICT OF INFORMATION EXISTS OR IF IN ANY DOUBT - ASK'.
2. CONSULTANTS TO BE INFORMED IMMEDIATELY OF ANY DISCREPANCIES BEFORE WORK PROCEEDS.
3. FOR CIVIL GENERAL NOTES AND LEGENDS REFER TO DRAWING CE-10000.
4. THRUST BLOCKS ARE TO BE LOCATED AND INSTALLED AS PER UISCE EIREANN DETAILS.

NOTES:
1. ALL CONNECTIONS TO BE MADE SOFFIT TO SOFFIT.
2. CONNECTIONS FROM INTERNAL RWPS AND SVPS NOT SHOWN - POSITIONS TO BE AGREED WITH ARCHITECT & MEP ENGINEER.
3. ALL HARDSTANDING TO BE PERMEABLE PAVING WITH 400mm Dp. GRANULAR STORAGE LAYER AND PERFRORATED COLLECTOR PIPES (COLLECTOR PIPES NOT YET SHOWN).

DRAINAGE LEGEND

FOUL PROPOSED

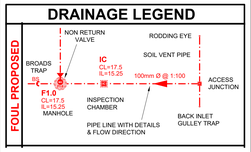

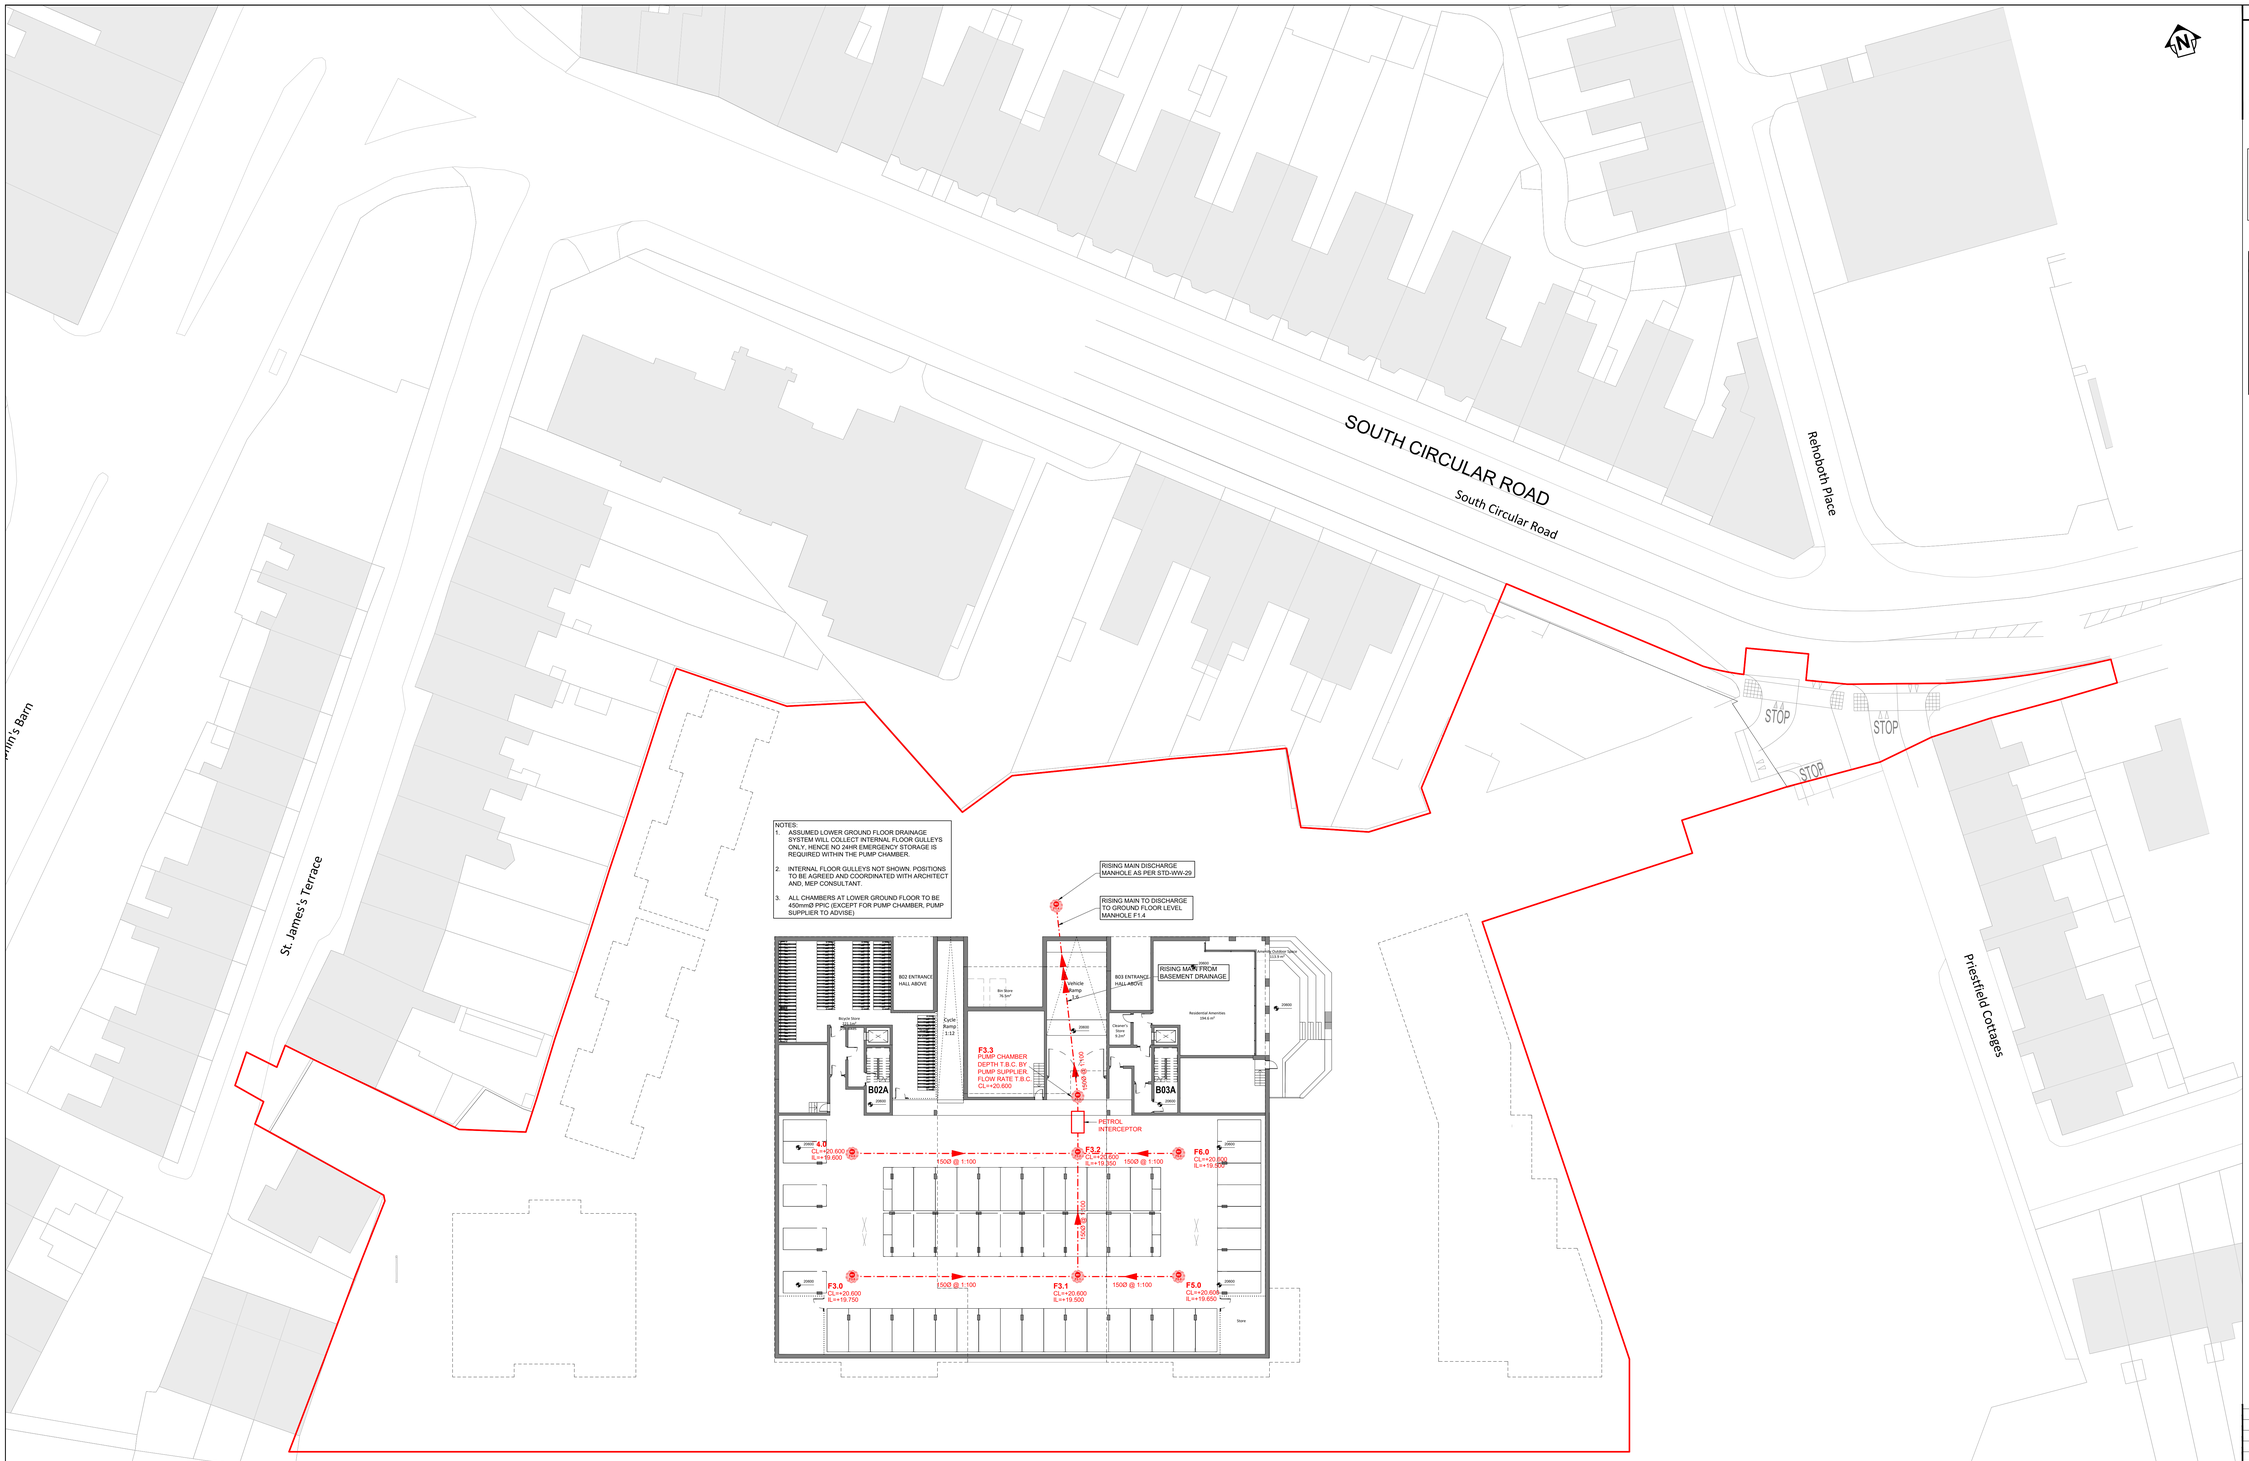

PROPOSED LOWER GROUND FLOOR DRAINAGE LAYOUT

SCALE @ A0: 1:250
SCALE @ A2: 1:500

ISSUE	DATE	DESCRIPTION	BY
PL5	02.12.25	ISSUED FOR PLANNING	AT
PL4	13.11.25	DRAFT PLANNING	MA
PL3	11.11.25	SODA UPDATE	MA
PL2	30.09.25	ISSUED FOR SODA	AT
PL1	18.07.25	ISSUED FOR PLANNING	AT

Project Engineer: -
Project Director: CIARAN KENNEDY

BM STAGE

PLANNING

BM BARRETT MANGAN
Dublin Office:
Sandwith House, 52-54 Lower Sandwith Street, Dublin 2, Ireland.
Tel: (01) 677 3200 Fax: (01) 677 3164
London Office:
12 Mill Street, London SE1 2AY, United Kingdom
Tel: (0044) 084 5413 2722
Consulting Engineers, Civil . Structural . Project Management.E-mail: bmce@bmce.ie Web: www.bmce.ie

CLIENT
GREEN URBAN LOGISTICS 3 WHITE HEATHER PROPCO LIMITED CAPITAL

PROJECT TITLE
WHITE HEATHER, SOUTH CIRCULAR ROAD
BM PROJECT No. **25.142**

MODEL: REFERENCE -; SUITABILITY -; REVISION -

DRAWING TITLE
PROPOSED LOWER GROUND FLOOR DRAINAGE LAYOUT

DWG: DRAWING REFERENCE **WHH-BMD-ZZ-ZZ-DR-C-11230**; STATUS -; REVISION **PL5**