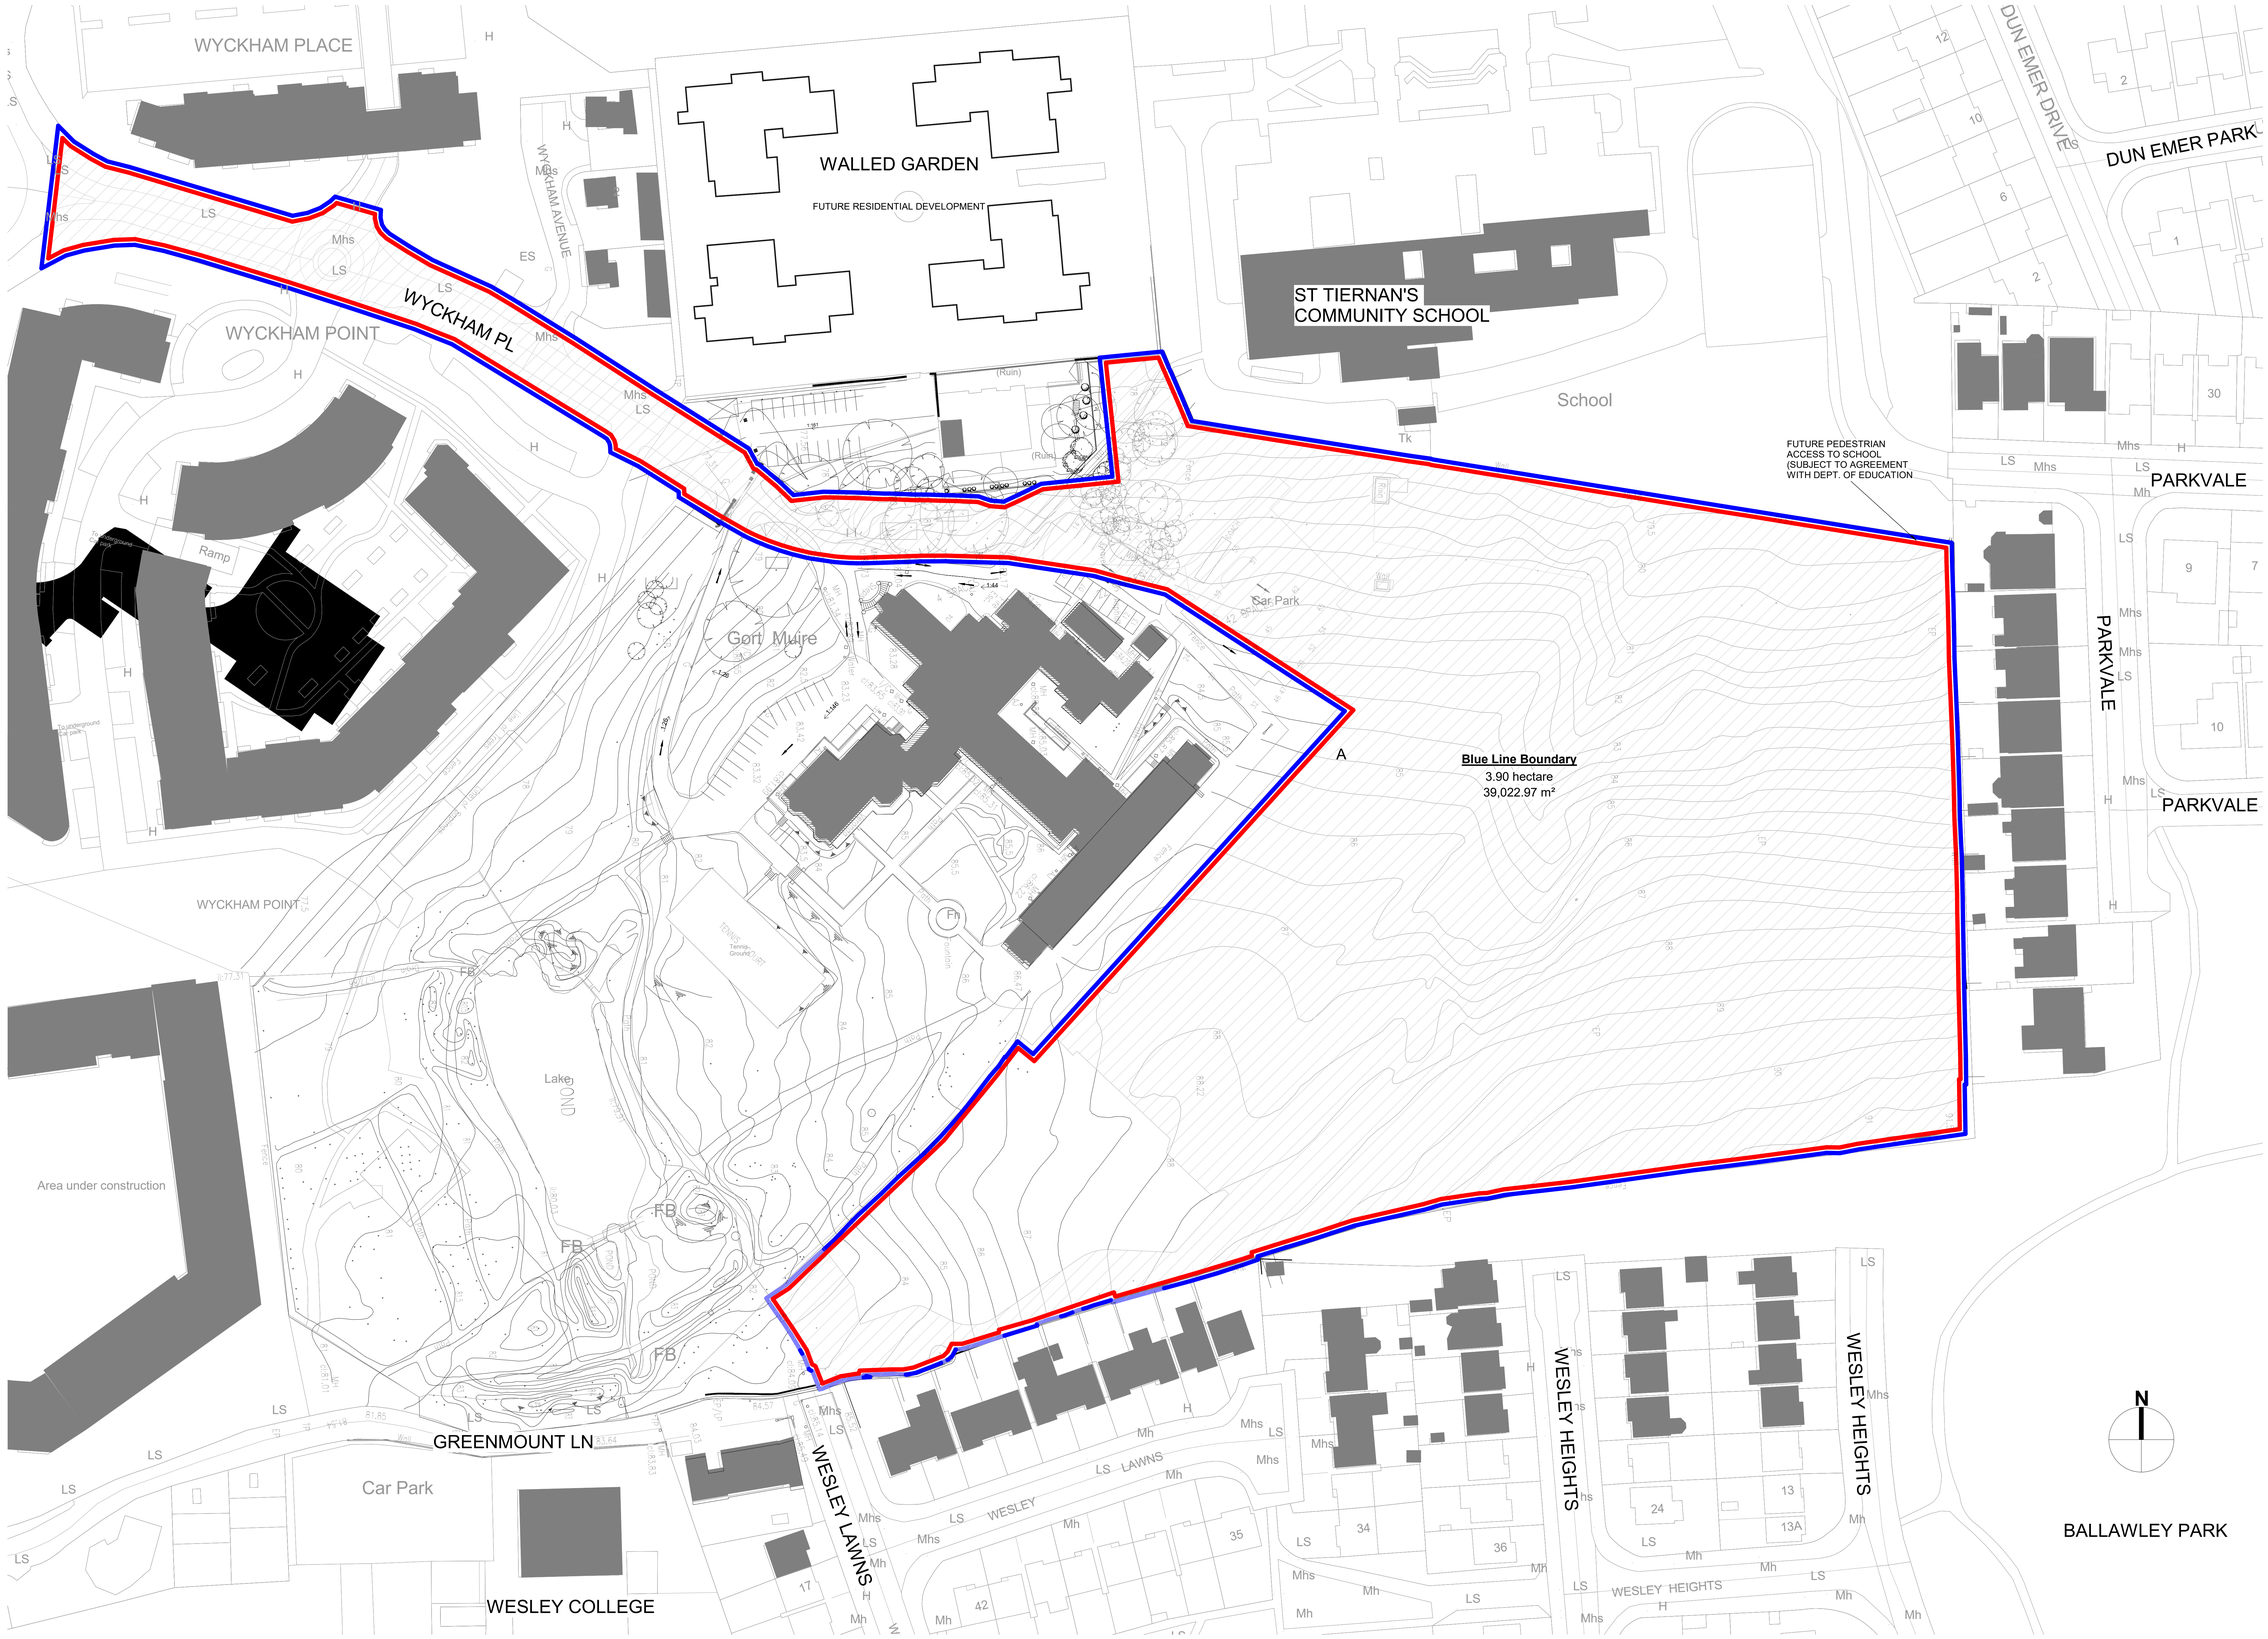

Site Wide, Existing Site Plan
1 : 500

© Copyright Reddy Architecture & Urbanism

Notes:

- Do not scale from this drawing. Use figured dimensions in all cases.
- Verify dimensions on site and report any discrepancies to the Architect immediately.
- This drawing to be read in conjunction with the Architect's Specification.
- © This drawing is copyright and may only be reproduced with the Architect's permission.

Drawing Notes:

N

5 0 5 10 15 20 25
SCALE m
1:500

ORDINANCE SURVEY IRELAND.
LICENSE NO.: AR 0052221
© ORDINANCE SURVEY OF IRELAND & GOVERNMENT OF IRELAND

MAP SERIES - MAP SHEETS

1:1000	3392-23
1:1000	3392-17
1:1000	3392-13
1:1000	3392-12
1:1000	3392-18
1:1000	3392-22

BOUNDARY AREA (RED LINE): 4.194 ha

SITE BOUNDARY

AMMENDED APPLICATION BOUNDARY

Rev.	Date	Drwn	Details of Issue / Revision
P01	25.07.2025	FPL	Planning Submission

Issues & Revisions

reddy a+u
Dartry Mills,
Dartry Road
Dublin 6,
D06 Y9E3
T: +353 (0)1 498 7000
W: www.reddyarchitecture.com
E: info@reddyarchitecture.com

Client Details:
No, 1 Wyckham Land Limited

Project Details:
Marmalade Lane, Residential Development
Marmalade Lane, Wyckham Avenue, Dundrum, Dublin 16

Drawing Title:
Site Wide, Planning Permission Existing Site Plan

Job No:	Sheet Size:	Scale @A0:
P21-015D	A0_Landscape	1:500
Issue Date:	Drawn By:	Reviewed By:
25.07.2025	FPL	MR
Status: P3	Purpose of Issue: Planning Submission	

Project - System - Spatial Zone - Level - Type - Originator - Role - Number | Revision

MLD-1-02-SW-XXX-DR-RAU-AR-1002 | P01